EXHIBIT 17

Proposed Weber Dam and Reservoir Site
from 1914 Survey of Engineer Weber

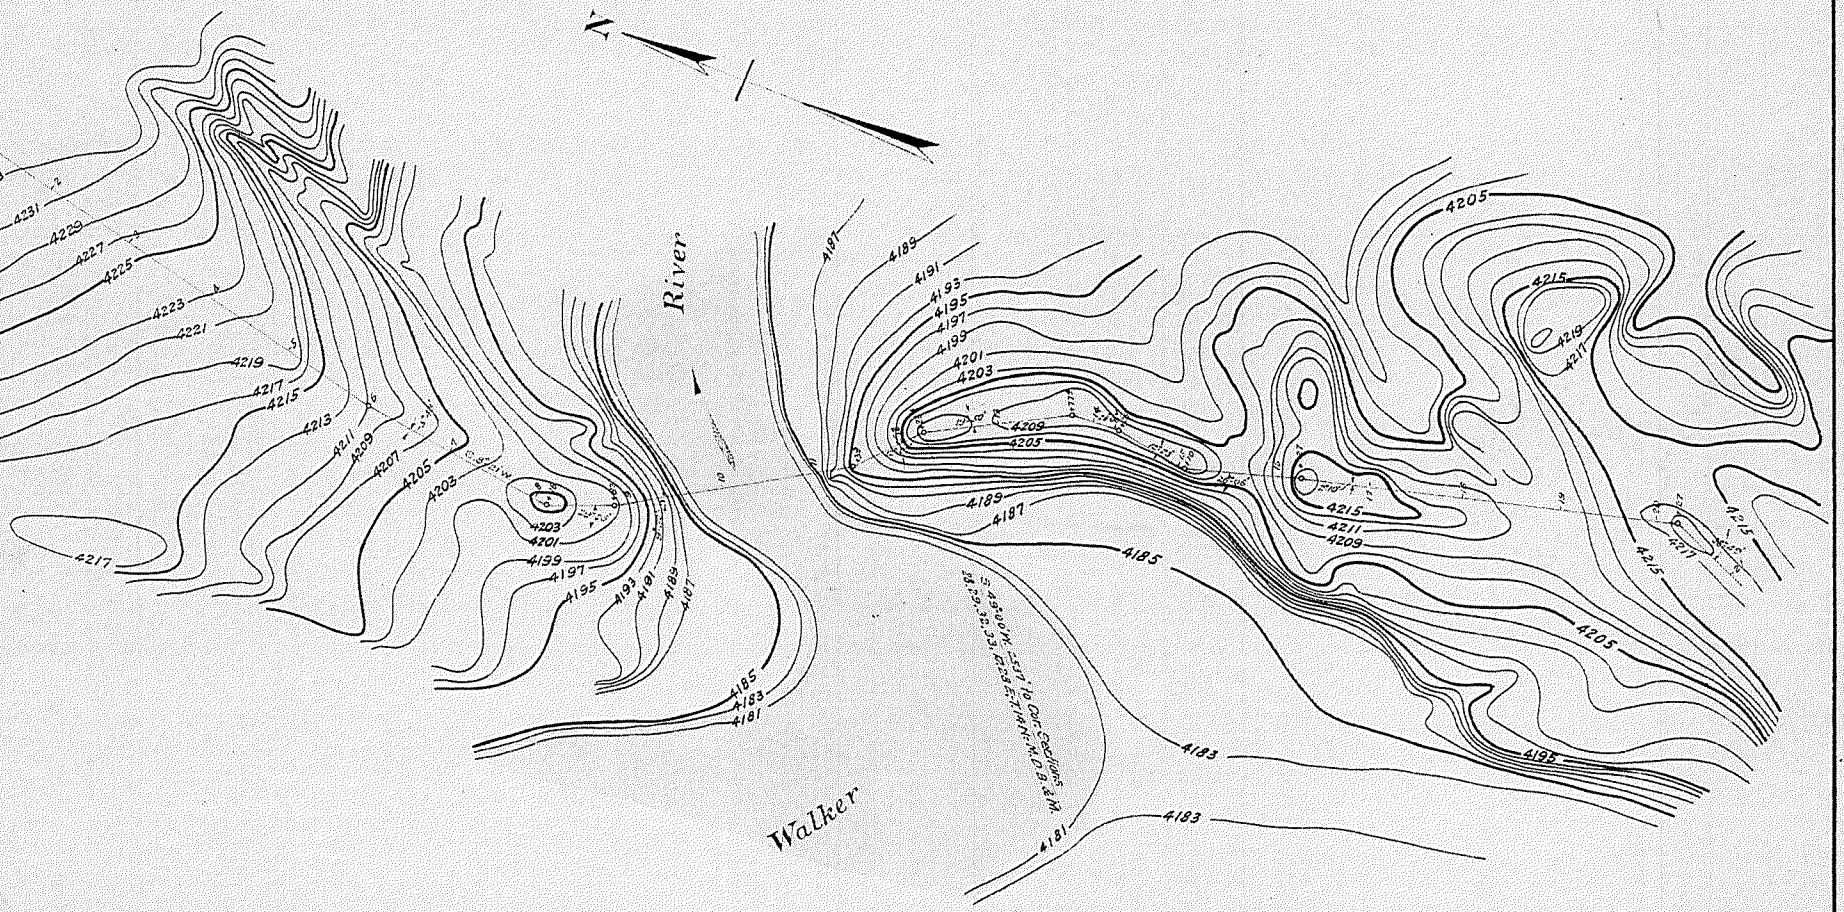

NOTE:

Top of Dam at Elevation 4221 ft.
Flow Line " " 4211 ".
Elevation of Water Dec. 9, 1914, 4181.2 ft.

DEPARTMENT OF THE INTERIOR
U.S. INDIAN IRRIGATION SERVICE
WALKER RIVER PROJECT.

PROPOSED DAM SITE.

FROM SURVEY BY ASST. ENGR. WEBER, 1914.
U.S.G.S. DATUM.
Scale of Feet.
0 50 100 200 300 400

H.W. Dietz, Supt. of Irrigation.

Salt Lake City, Utah.
May 12, 1916. I.F.M.

3-12-87-A

W. R. № 25

00234

US00061

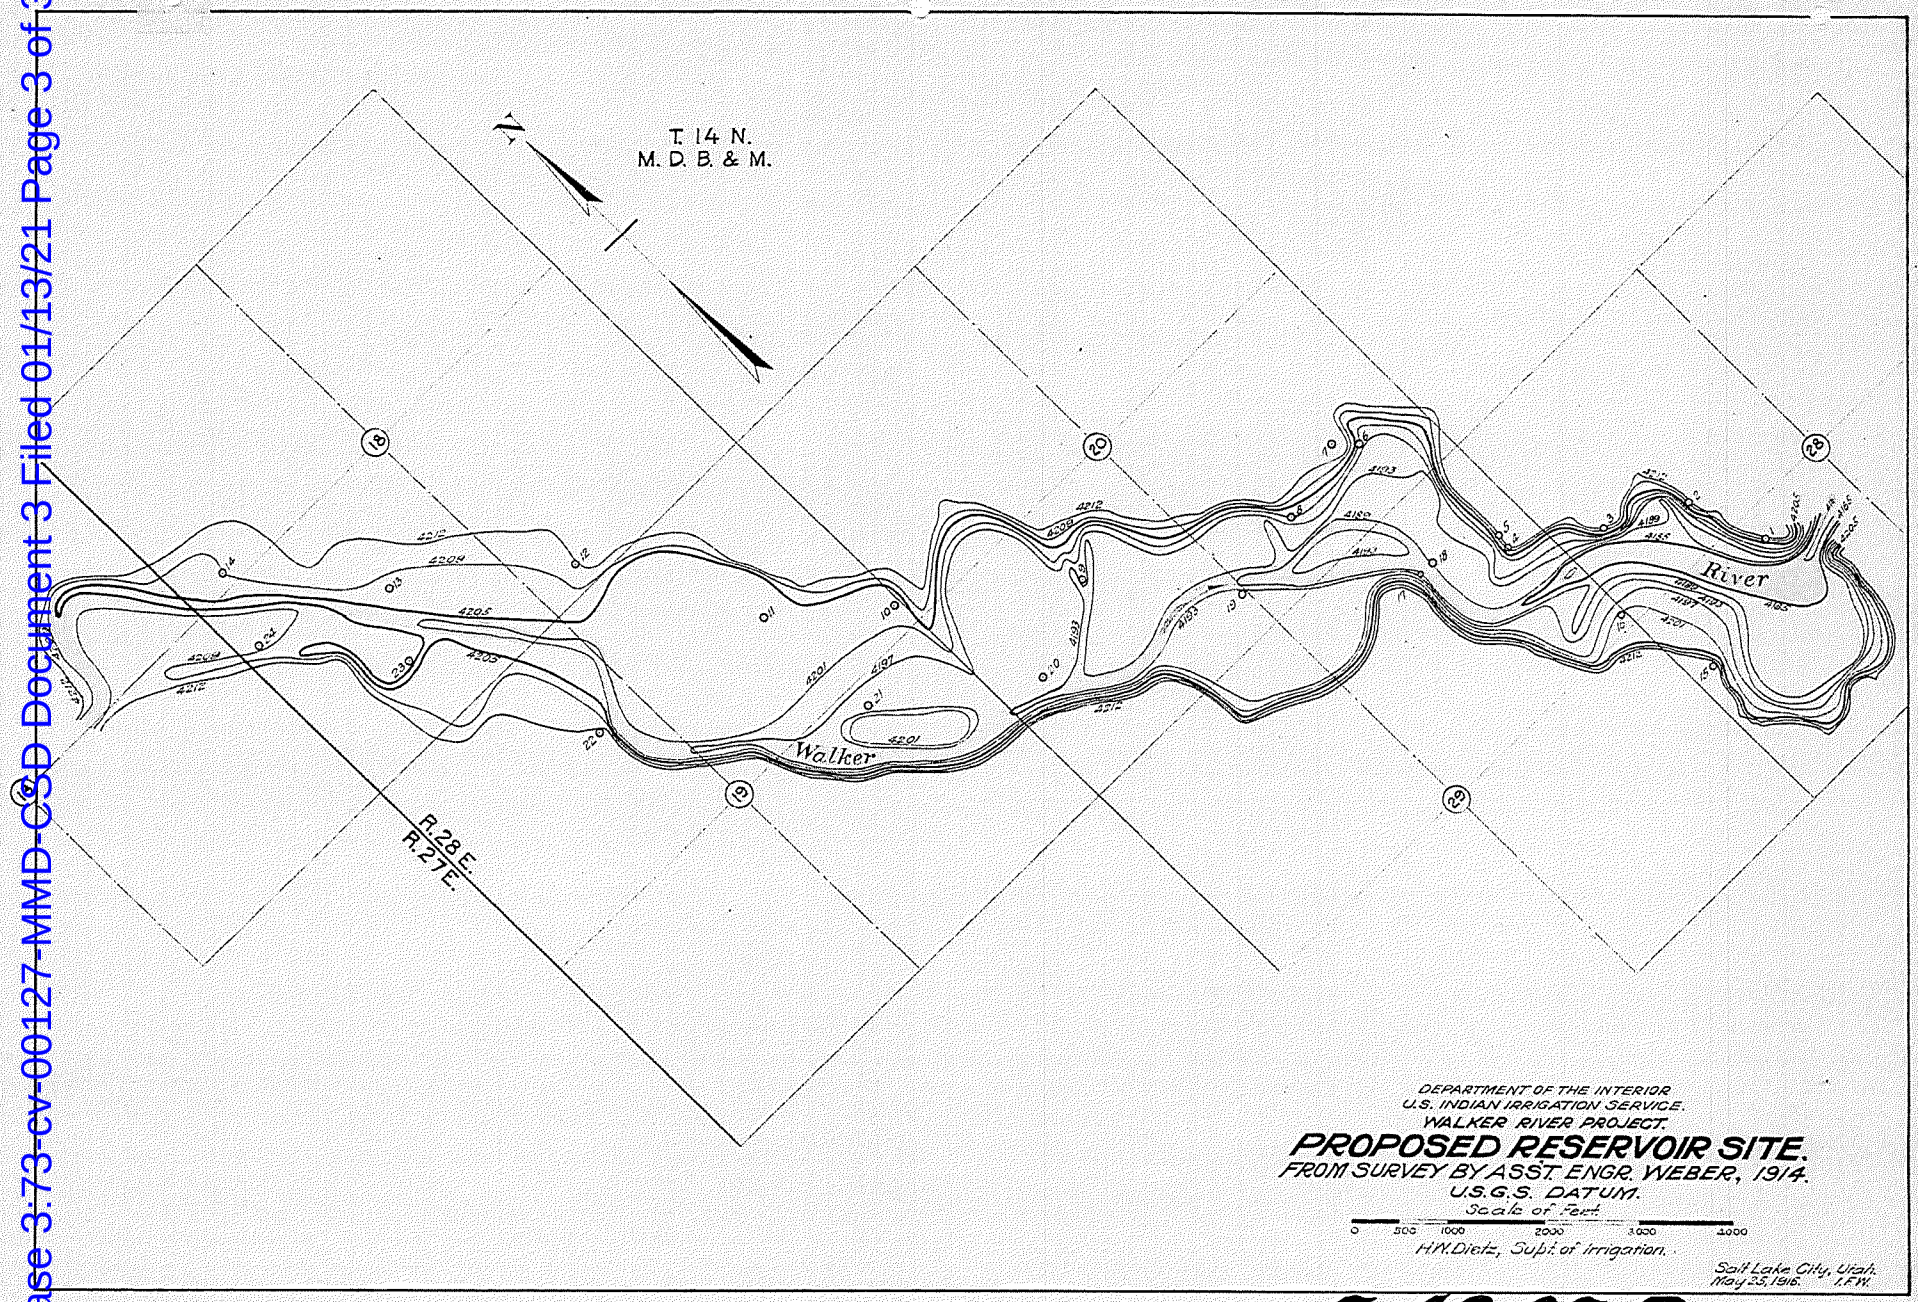

3-12-87-B

W. R. Nº 26

00235